

CARMEL PARK

36 TOWNHOMES



LOCATION

Carmel Rd &
Pineville-Matthews Rd



PARCELS

221-44-103



CONTACT FOR MORE INFORMATION

Forde Britt
fbritt@landadvisors.com
704.981.9411



704.594.7310 | LandAdvisors.com

ADJACENT AMENITIES | CARMEL PARK

Forde Britt | 704.594.7310 | landadvisors.com



AREA AMENITIES | CARMEL PARK

Forde Britt | 704.594.7310 | landadvisors.com



Forde Britt | 704.594.7310 | landadvisors.com

LANDSCAPE ARCHITECTURE
CIVIL ENGINEERING
TRANSPORTATION PLANNING

O 1111 Hawthorne Lane, Charlotte, NC 28205
P 704.343.0608
W www.dcm.com



REZONING PETITION
FOR PUBLIC HEARING
2024-066

REZONING PETITION

CARMEL PARK TOWNS

WILL PARK IOWA
CHARLOTTE, NC
OA DEVELOPMENT
00 ASHFORD CENTER NORTH, SUITE 310
ATLANTA, GA 30338
404.990.0302

OVERALL
SITE PLAN

25 0 25 50
SCALE: 1" = 50'

PROJECT #: 1086-001
DRAWN BY: JG
CHECKED BY: NB

MAY 24, 2024

REVISIONS:

1. 8/12/24 - PER REVIEW COMMENTS

2. 9/19/24 - PER REVIEW COMMENTS

RZ-1.0




Planning Department

APPROVED BY CITY COUNCIL

RZP-2024-066

Approved: 10/21/2024

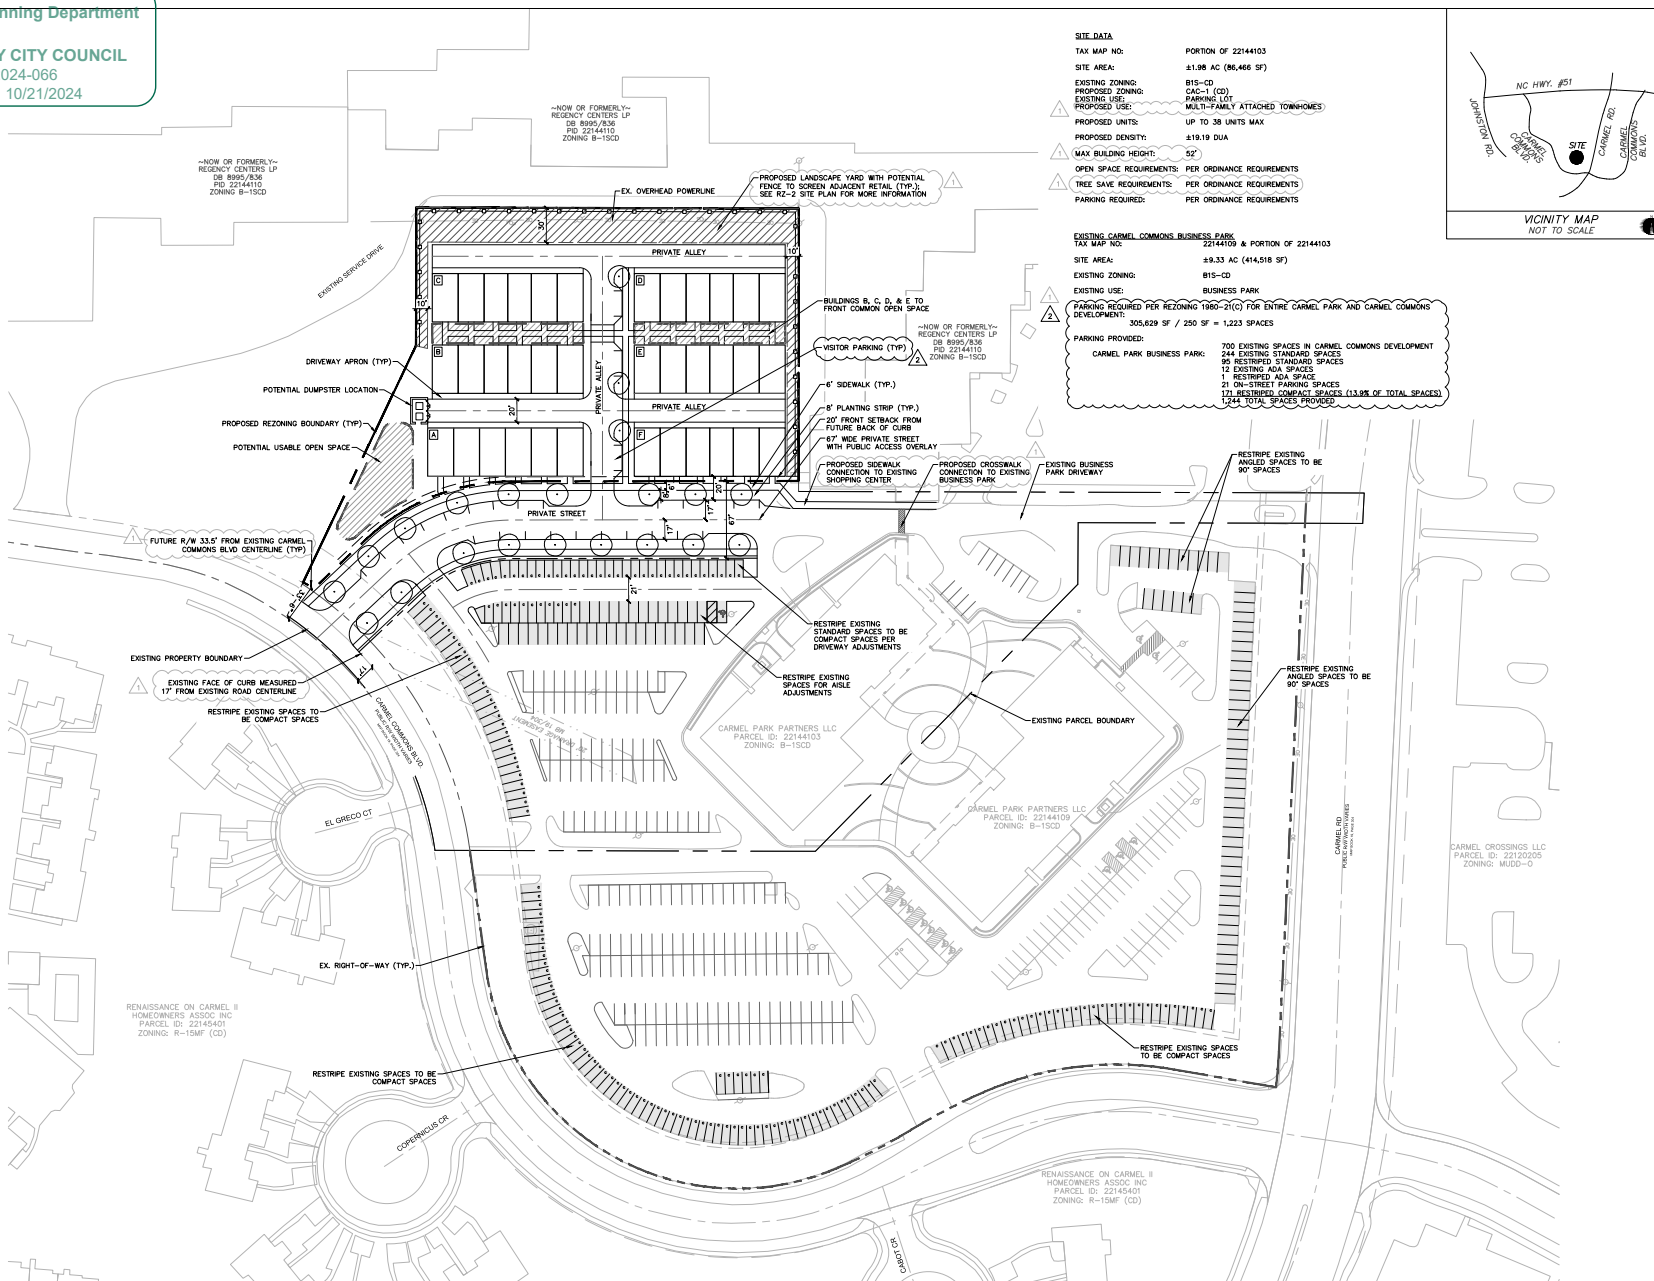

Copyright © 2024, Dawson Resources Group, PA. This plan or binder and any accompanying documents or materials are the property of Dawson Resources Group, PA, and are intended solely for the use of the recipient entity. No third party use or reproduction is permitted without written authorization.

The Nation's Leading Land Brokerage & Advisory Firm

Sales • Capital • Advisory

90+ Advisors

50+ Support Staff

\$23.5 Billion in Sales Since 2017

31 Offices Nationwide

Land Advisors Organization is the nation's largest land brokerage company. Founded in 1987, the company has long employed the philosophy of having deeply experienced land brokers as team members, acquiring the most comprehensive data, and utilizing cutting-edge technology to display and interpret this ever-changing collection of informations.

The information in this email and any attachments regarding any property has been obtained from sources believed reliable, but we have not verified it and we make no guarantee, warranty, or representation as to its accuracy or completeness, and we do not undertake to update or correct any of the information presented. Any projections, opinions, assumptions, or estimates ("forward-looking statements") used are, for example, only and do not represent the current or future performance of the property and actual results may differ materially from such forward-looking statement due to, without limitation, changes in: (i) the market, (ii) governmental legal, regulatory or permitted use changes, and (iii) other factors. You and your advisors should conduct a careful, independent investigation of the property to determine to your satisfaction the property's suitability for your needs. Any reliance on this information is at your own risk and is subject to change, prior sale or complete withdrawal. NCMecklenburg300403 - September 16, 2026 1:24 PM.

Charlotte Market Advisor:

Forde Britt | fbritt@landadvisors.com | Phone: 704.594.7310

1000 West Morehead Street, Suite 130, Charlotte, North Carolina 28208

LandAdvisors.com

SCOTTSDALE, AZ
CASA GRANDE, AZ
PRESCOTT, AZ
TUCSON, AZ
IRVINE, CA
BAY AREA, CA
COACHELLA VALLEY, CA
LODI, CA
PASADENA, CA
ROSEVILLE, CA
SAN DIEGO, CA
SANTA BARBARA, CA
VALENCIA, CA
DENVER, CO
JACKSONVILLE, FL
ORLANDO, FL
TAMPA, FL
ATLANTA, GA
BOISE, ID
KANSAS CITY, MO
CHARLOTTE, NC
LAS VEGAS, NV
RENO, NV
GREENVILLE, SC
NASHVILLE, TN
AUSTIN, TX
DALLAS-FORT WORTH, TX
HOUSTON, TX
SALT LAKE CITY, UT
SEATTLE, WA

FUTURE OFFICES
WASHINGTON, DC
PORTLAND, OR
CHARLESTON, SC
RICHMOND, VA

